| DEVELOPMENT SUMMARY | | | |
|---|---|---|---|
| Owner | May Helen Sobkowicz | | |
| Applicant | Matt Pye | | |
| Designer | Active Earth Engineering Ltd. | | |
| Engineer | Active Earth Engineering Ltd. | | |
| Surveyor | Active Earth Engineering Ltd. | | |
| Civic Address | 1420 Simon Road | | |
| Legal Address | Lot A (DD 397286-I), Section 32, Victoria District, Plan 5609 | | |
| Proposed Lot Number | 1 | 2 | 3 |
| Proposed Lot Size (square m) | 675 | 675 | 1091 (excluding access) |

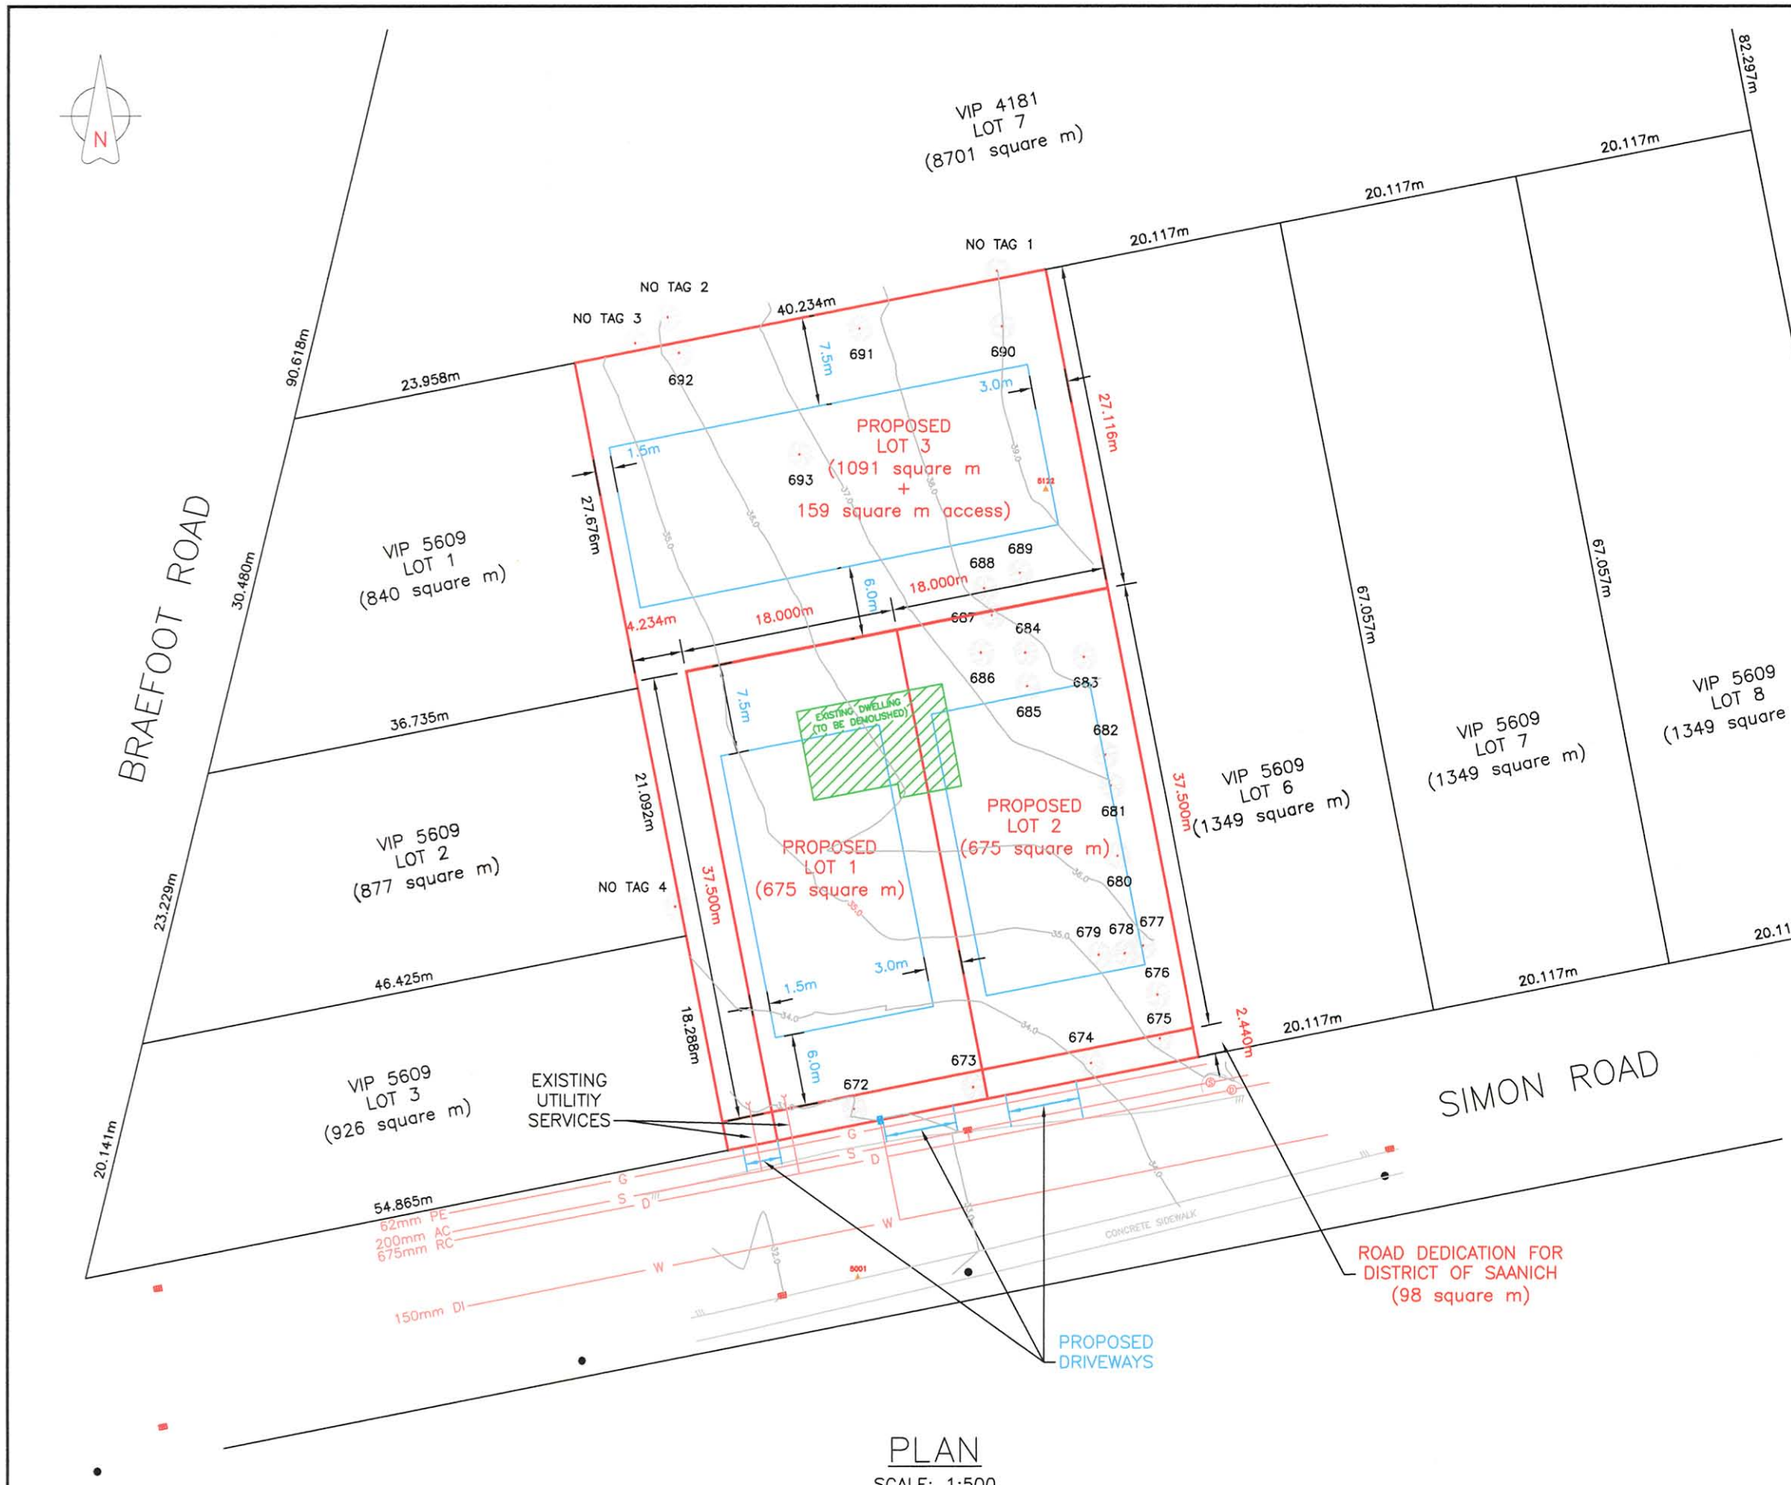


## LEGEND

- PROPOSED PROPERTY LINES
- EXISTING PROPERTY LINES
- MAXIMUM BUILDING ENVELOPE
- UTILITIES
- TREE
- EXISTING POLE
- EXISTING CATCH BASIN
- MANHOLE
- EDGE OF PAVEMENT
- WATER METER

RECEIVED
JAN 29 2009
PLANNING DEPT.
CORP. OF SAANICH

## PLAN

SCALE: 1:500

| REFERENCE DRAWINGS | | |
|---|---|---|
| | | |
| – | – | – |
| DWG. NO. | DATE | DESCRIPTION |

| REVISIONS | | | | |
|---|---|---|---|---|
| | | | | |
| | | | | |
| | | | | |
| | | | | |
| 0 | – | – | – | – |
| REV. | DATE | DESCRIPTION | BY | CHK |

0 10 20 METRES

Active Earth Engineering Ltd

CLIENT NAME: PYE

PROJECT LOCATION: 1420 SIMON ROAD SAANICH, BC

TITLE:

**SITE PLAN - 1420 SIMON ROAD**
**PROPOSED REZONING / SUBDIVISION APPLICATION**

| DWN BY: | SCALE: 1:500 | DATE: 2009-01-26 | DWG No: 001 | REV.: 0 |
|---|---|---|---|---|
| CHK'D: | PLOT: | CADFILE: | | |

PATH: